GENERAL NOTES:

1. ALL EXTERIOR WALL SHALL BE 2x6 @ 16"O.C. U.N.O. ALL INTERIOR PARTITIONS SHALL BE 2x4 @ 16"O.C. U.N.O. (TYPICAL).
2. PROVIDE TEMPERED GLASS @ ALL SHOWER DOORS AND @ GLAZING WITHIN 24" OF ALL DOORS, WINDOWS, TUBS & SHOWERS AND AS OUTLINED IN SECTION R308.4 OF THE IRC CODE
3. ALL DOORS AND WINDOWS SHALL HAVE A 6" RETURN FROM CORNERS OR PARTITIONS U.N.O.
4. PROVIDE ALL INTERIOR WALL OF BATHS AND TOILETS WITH ACOUSTIC INSULATION (TYPICAL).
5. SEE SHEET A-22 FOR FLOOR FINISH SCHEDULE
6. VERIFY IN FIELD ALL WINDOW ROUGH OPENINGS AS PER WINDOW MANUFACTURE PRIOR TO ORDERING AND INSTALLATION.

SHEET NOTES:

1. THIS PROJECT IS A REMODEL / ADDITION TO EXISTING STRUCTURE. ALL DIMENSIONS AND CONDITIONS ARE BASED UPON ARCHIVE DRAWINGS AND FIELD MEASUREMENTS. PRIOR TO START OF CONSTRUCTION AND PROCUREMENT OF MATERIALS, CONTRACTOR SHALL FIELD VERIFY EXISTING CONDITIONS.

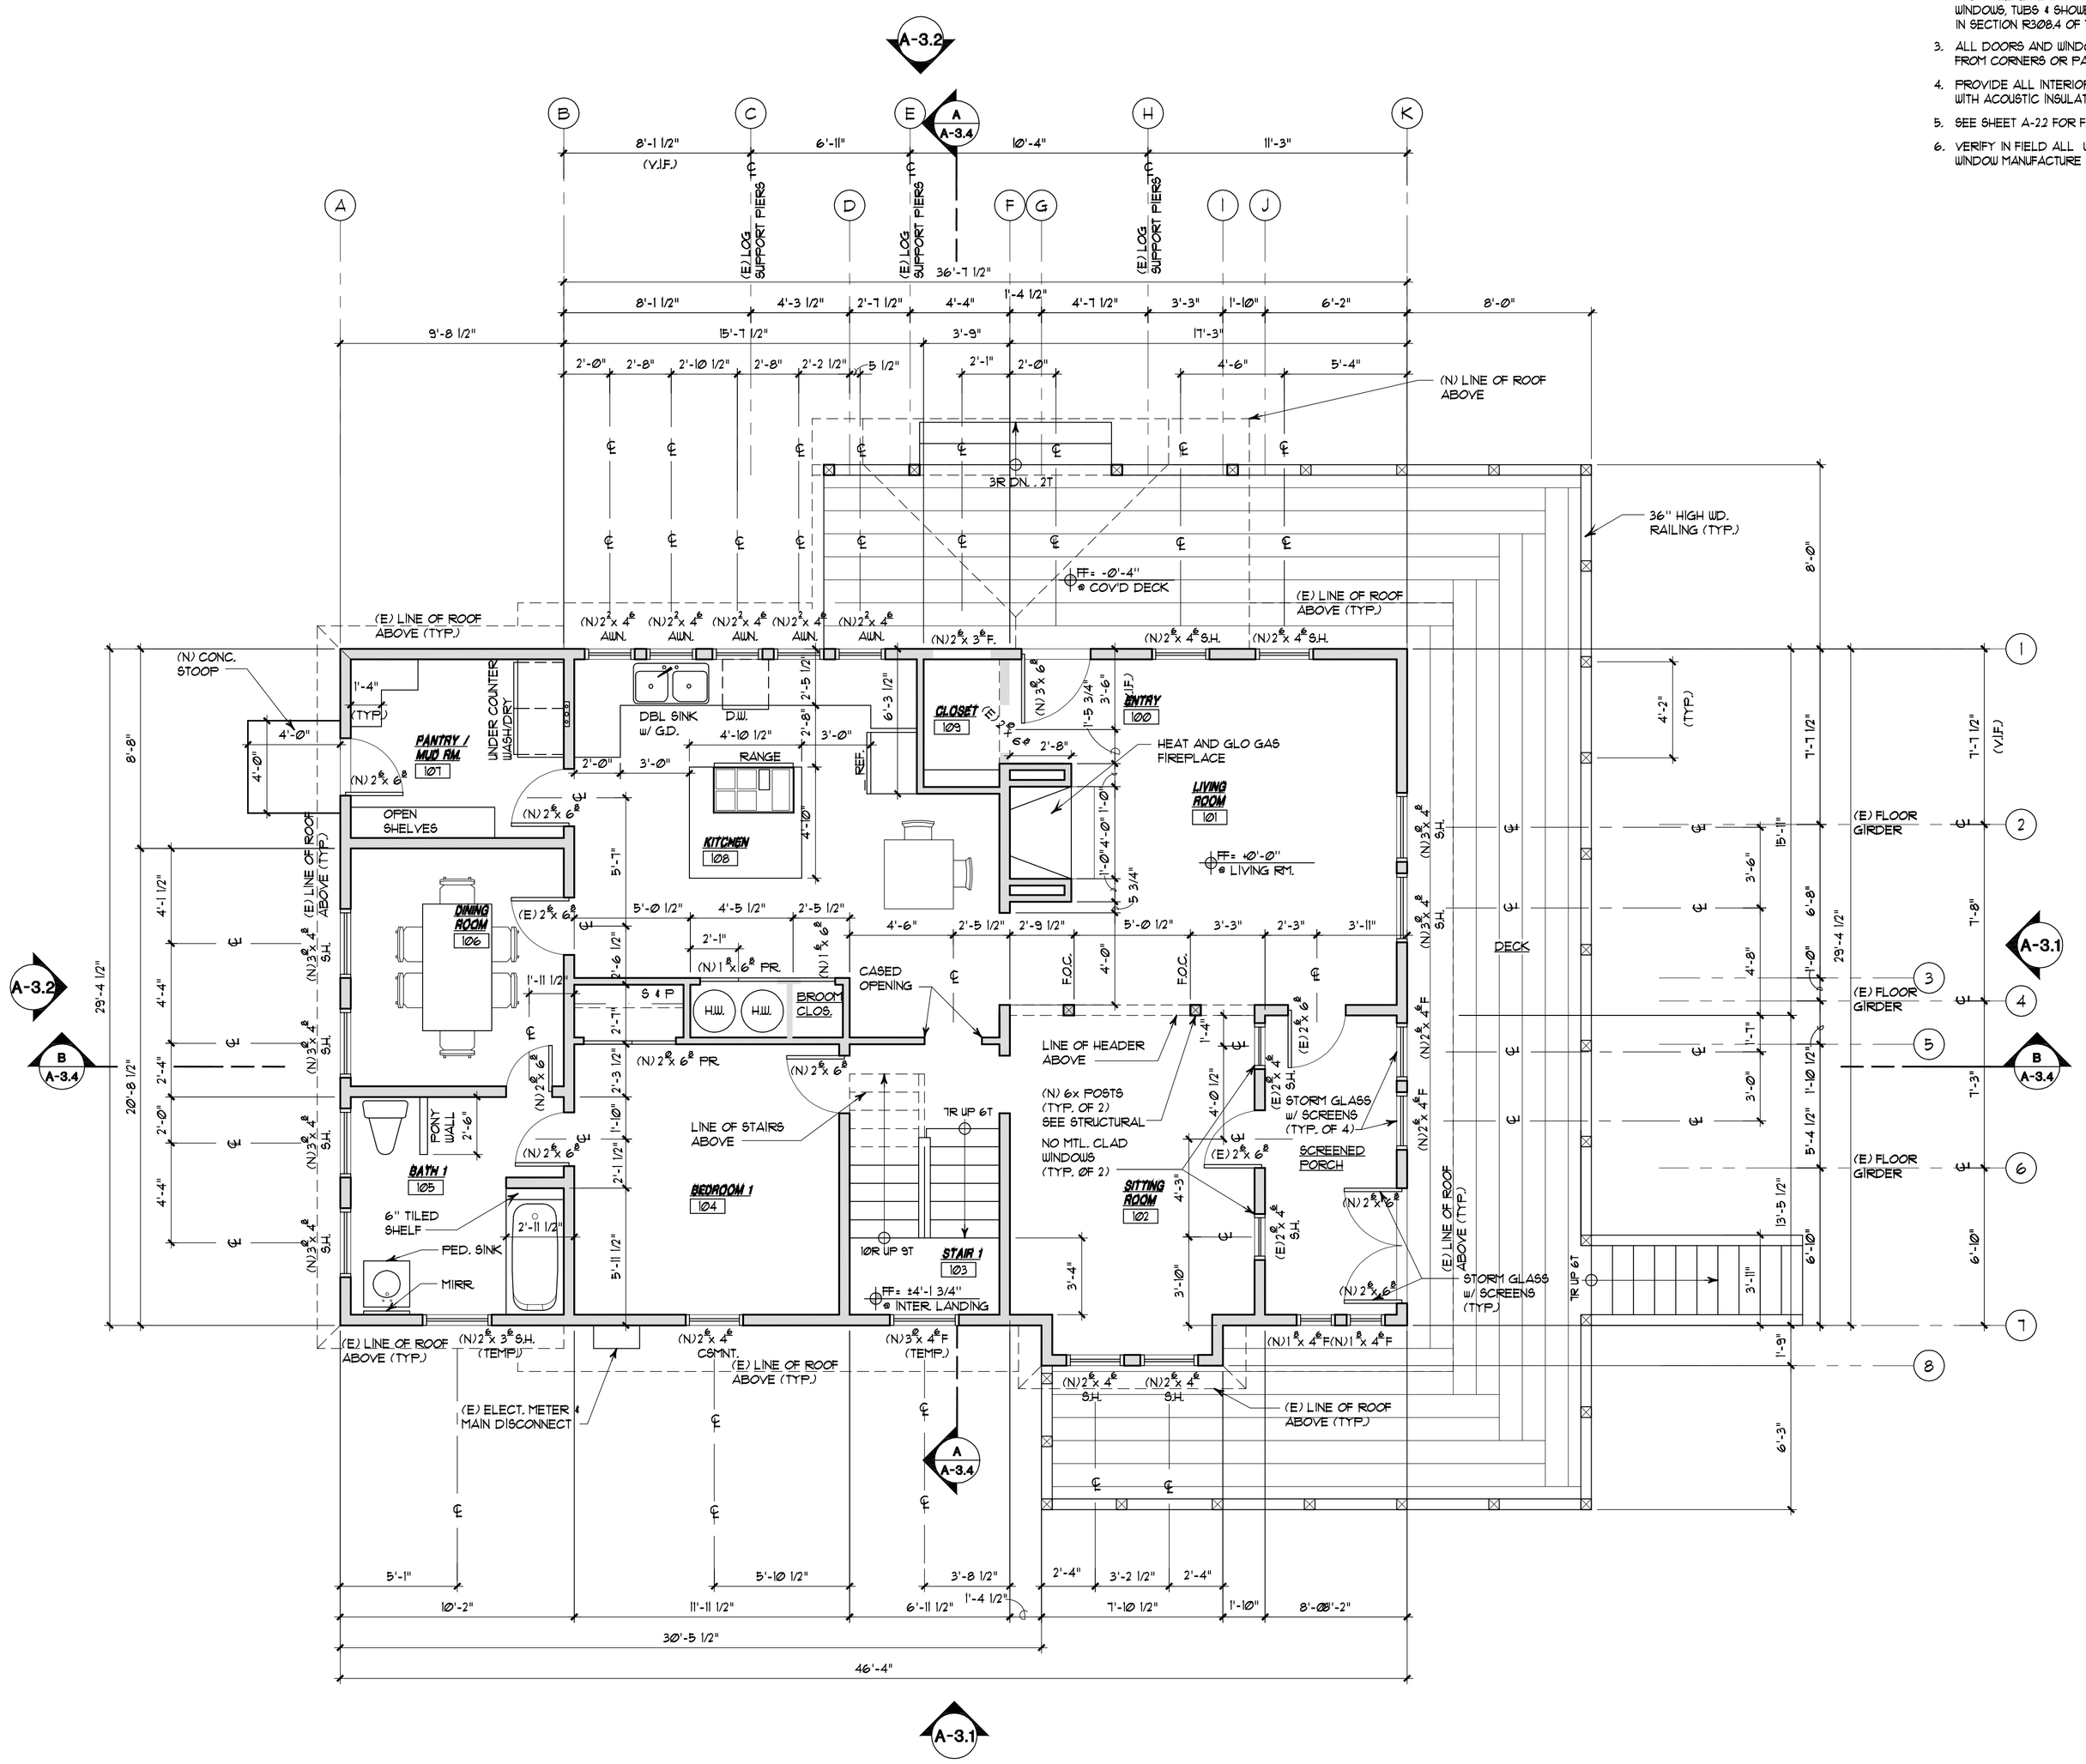

Main Level Floor Plan

MAIN FLOOR CONDITIONED SPACE = 1,375 SQ. FT.

SCALE: 1/4" = 1'-0"

A-2.1

Mercedes de la Garza, AIA
architect studio
T. (775) 223-9909
F. (775) 223-5955
148 Ridge Street
Reno Nevada 89501
www.delagarzastudio.com

Sugarloaf Ranch Remodel

1651 Maddalena Road
Beckwourth, CA. 96129

Plumas County
APN: 010--010-24-0000

©2006 Mercedes de la Garza A.I.A.

The use of these plans and specifications is restricted to the original site for which they were prepared. Re-use, reproduction or publication by any method in whole or part is prohibited unless authorized in writing by Mercedes de la Garza A.I.A. Ownership of the design, plans and specifications remains solely with Mercedes de la Garza A.I.A.

Drawn By: BCH/AZM
Checked By:
Drawing Date: 04/05/07
Drawing Version / Phase: CD

Revisions

Rev.	Date	Remarks

7/16/2010 10:55:57 AM, Copyright 2009 Mercedes de la Garza A.I.A. & is an instrument of service.