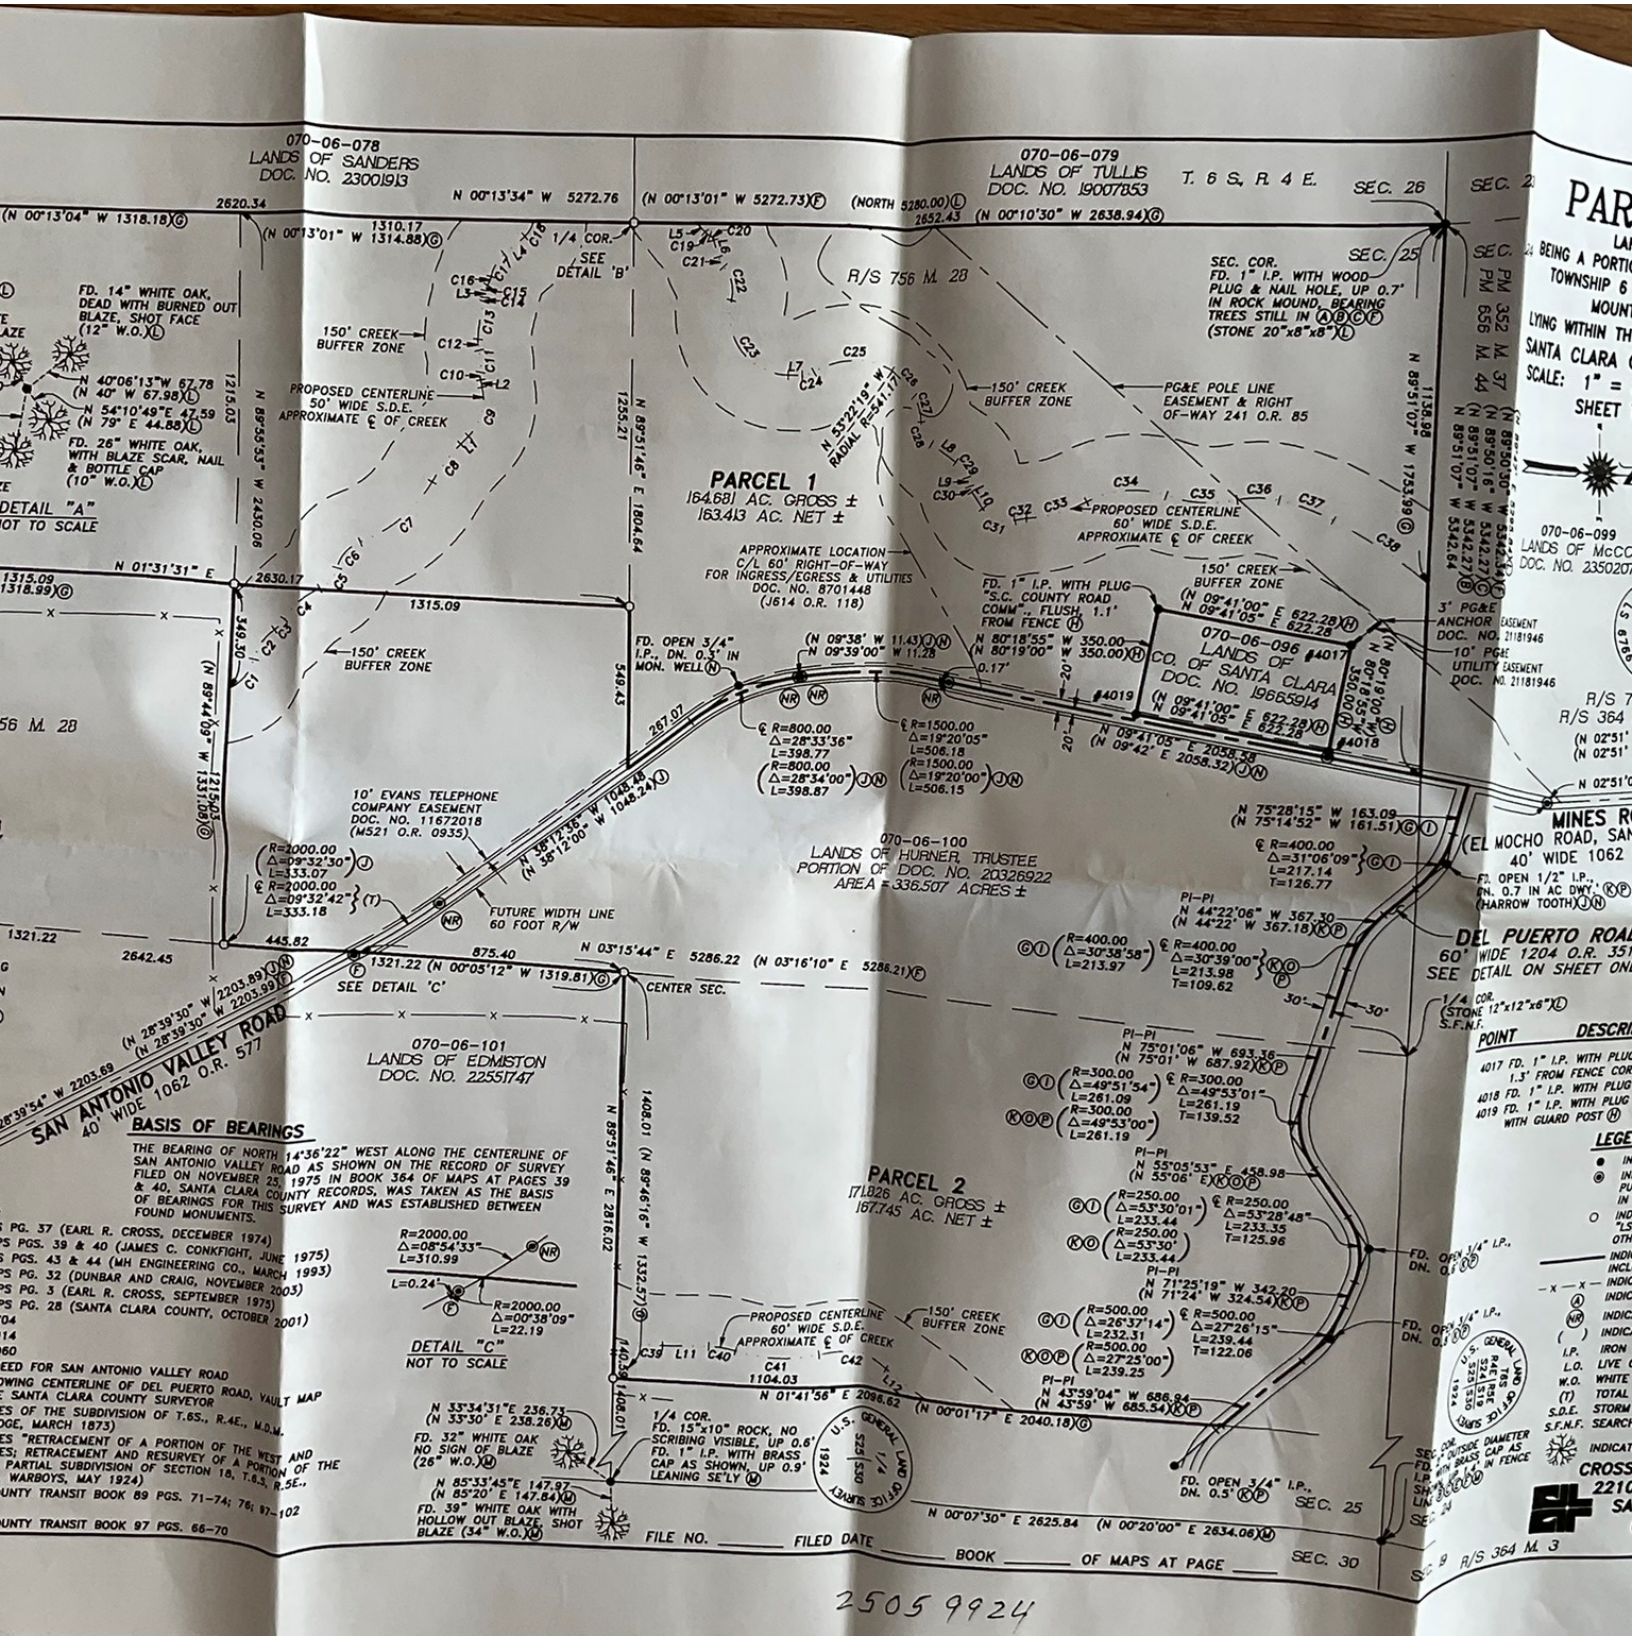

BASIS OF BEARINGS

THE BEARING OF NORTH 14°36'22" WEST ALONG THE CENTERLINE OF SAN ANTONIO VALLEY ROAD AS SHOWN ON THE RECORD OF SURVEY FILED ON NOVEMBER 25, 1975 IN BOOK 364 OF MAPS AT PAGES 39 & 40, SANTA CLARA COUNTY RECORDS, WAS TAKEN AS THE BASIS OF BEARINGS FOR THIS SURVEY AND WAS ESTABLISHED BETWEEN FOUND MONUMENTS.

PG. 37 (EARL R. CROSS, DECEMBER 1974)
PS PGS. 39 & 40 (JAMES C. CONKFIGHT, JUNE 1975)
S PGS. 43 & 44 (MH ENGINEERING CO., MARCH 1993)
PS PG. 32 (DUNBAR AND CRAIG, NOVEMBER 2003)
PS PG. 3 (EARL R. CROSS, SEPTEMBER 1975)
PS PG. 28 (SANTA CLARA COUNTY, OCTOBER 2001)
04
14
060
EED FOR SAN ANTONIO VALLEY ROAD
OWING CENTERLINE OF DEL PUERTO ROAD, VAULT MAP
E SANTA CLARA COUNTY SURVEYOR
ES OF THE SUBDIVISION OF T.6S., R.4E., M.D.M.
DGE, MARCH 1873)
ES "RETRACEMENT OF A PORTION OF THE WEST AND
ES; RETRACEMENT AND RESURVEY OF A PORTION OF THE
PARTIAL SUBDIVISION OF SECTION 18, T.6.S., R.5E.,
WARBOYS, MAY 1924)
UNTY TRANSIT BOOK 89 PGS. 71-74; 76; 97-102
UNTY TRANSIT BOOK 97 PGS. 66-70